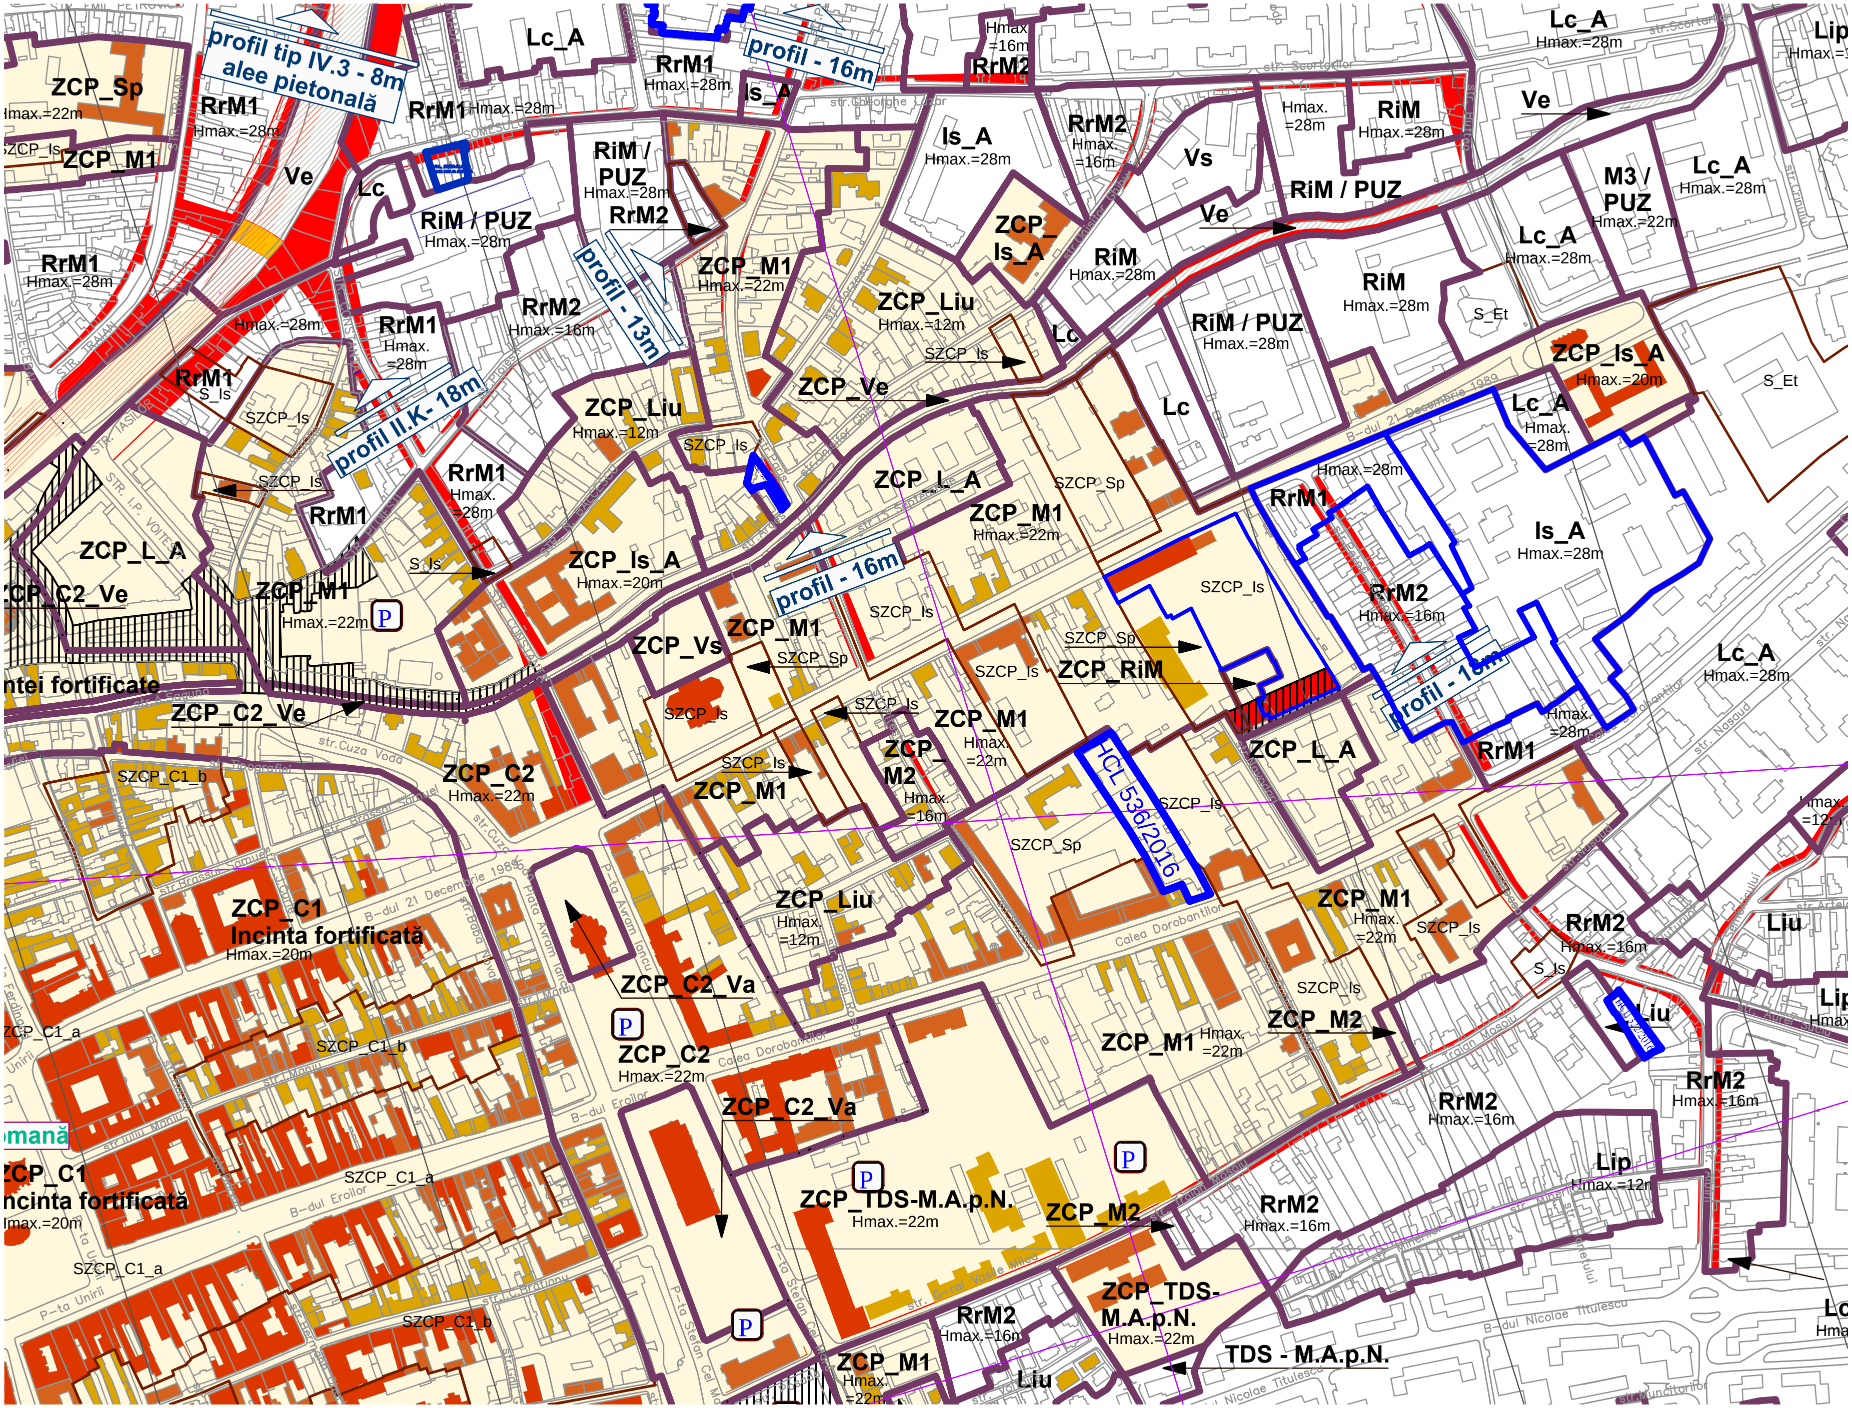

profil tip IV.3 - 8m
alee pietonală
profil - 16m
profil - 13m
profil II.K- 18m
profil - 16m
profil - 16m
HCL 536/2016
ZCP_Sp
Hmax.=22m
ZCP_M1
RrM1
Hmax.=28m
Ve
Lc
Lc_A
RrM1
Hmax.=28m
RrM2
Is_A
RiM / PUZ
Hmax.=28m
RrM2
ZCP_M1
Hmax.=22m
RrM1
Hmax.=28m
RrM2
Hmax.=16m
ZCP_Liu
Hmax.=12m
ZCP_Ve
Is_A
Hmax.=28m
RrM2
Hmax.=16m
Vs
Ve
ZCP_Is_A
RiM
Hmax.=28m
ZCP_Liu
Hmax.=12m
SZCP_Is
RiM / PUZ
Hmax.=28m
RiM
Hmax.=28m
Lc_A
Hmax.=28m
M3 / PUZ
Hmax.=22m
Lc_A
Hmax.=28m
Lip
S_Et
ZCP_Is_A
Hmax.=20m
Lc_A
Hmax.=28m
Lc
ZCP_L_A
ZCP_M1
Hmax.=22m
SZCP_Sp
RrM1
Hmax.=28m
Is_A
Hmax.=28m
RrM2
Hmax.=16m
SZCP_Is
ZCP_RiM
ZCP_L_A
ZCP_Is_A
Hmax.=20m
ZCP_L_A
ZCP_C2_Ve
ZCP_M1
Hmax.=22m
ntei fortificate
ZCP_C2_Ve
ZCP_Vs
ZCP_M1
SZCP_Sp
ZCP_M1
Hmax.=22m
ZCP_M2
Hmax.=16m
ZCP_C2
Hmax.=22m
ZCP_M1
SZCP_C1_b
ZCP_C1
Incinta fortificată
Hmax.=20m
ZCP_Liu
Hmax.=12m
ZCP_C2_Va
ZCP_C2
Hmax.=22m
ZCP_C2_Va
ZCP_M1
Hmax.=22m
SZCP_Is
RrM2
Hmax.=16m
Liu
ZCP_M2
ZCP_M1
Hmax.=22m
RrM2
Hmax.=16m
Lip
Hmax.=12m
RrM2
Hmax.=16m
ZCP_TDS-M.A.p.N.
Hmax.=22m
ZCP_M2
RrM2
Hmax.=16m
ZCP_TDS-M.A.p.N.
Hmax.=22m
TDS - M.A.p.N.
ZCP_M1
Hmax.=22m
Liu
ZCP_C1
Incinta fortificată
Hmax.=20m
SZCP_C1_a
SZCP_C1_b
Lc_A
Hmax.=28m
str. Scortarilor
str. Gheorghe Lazăr
B-dul 21 Decembrie 1989
Calea Dorobanților
B-dul Eroilor
B-dul Nicolae Titulescu
str. Cuza Vodă
P-ta Unirii
P-ta Avram Iancu
P-ta Ștefan Cel Mare